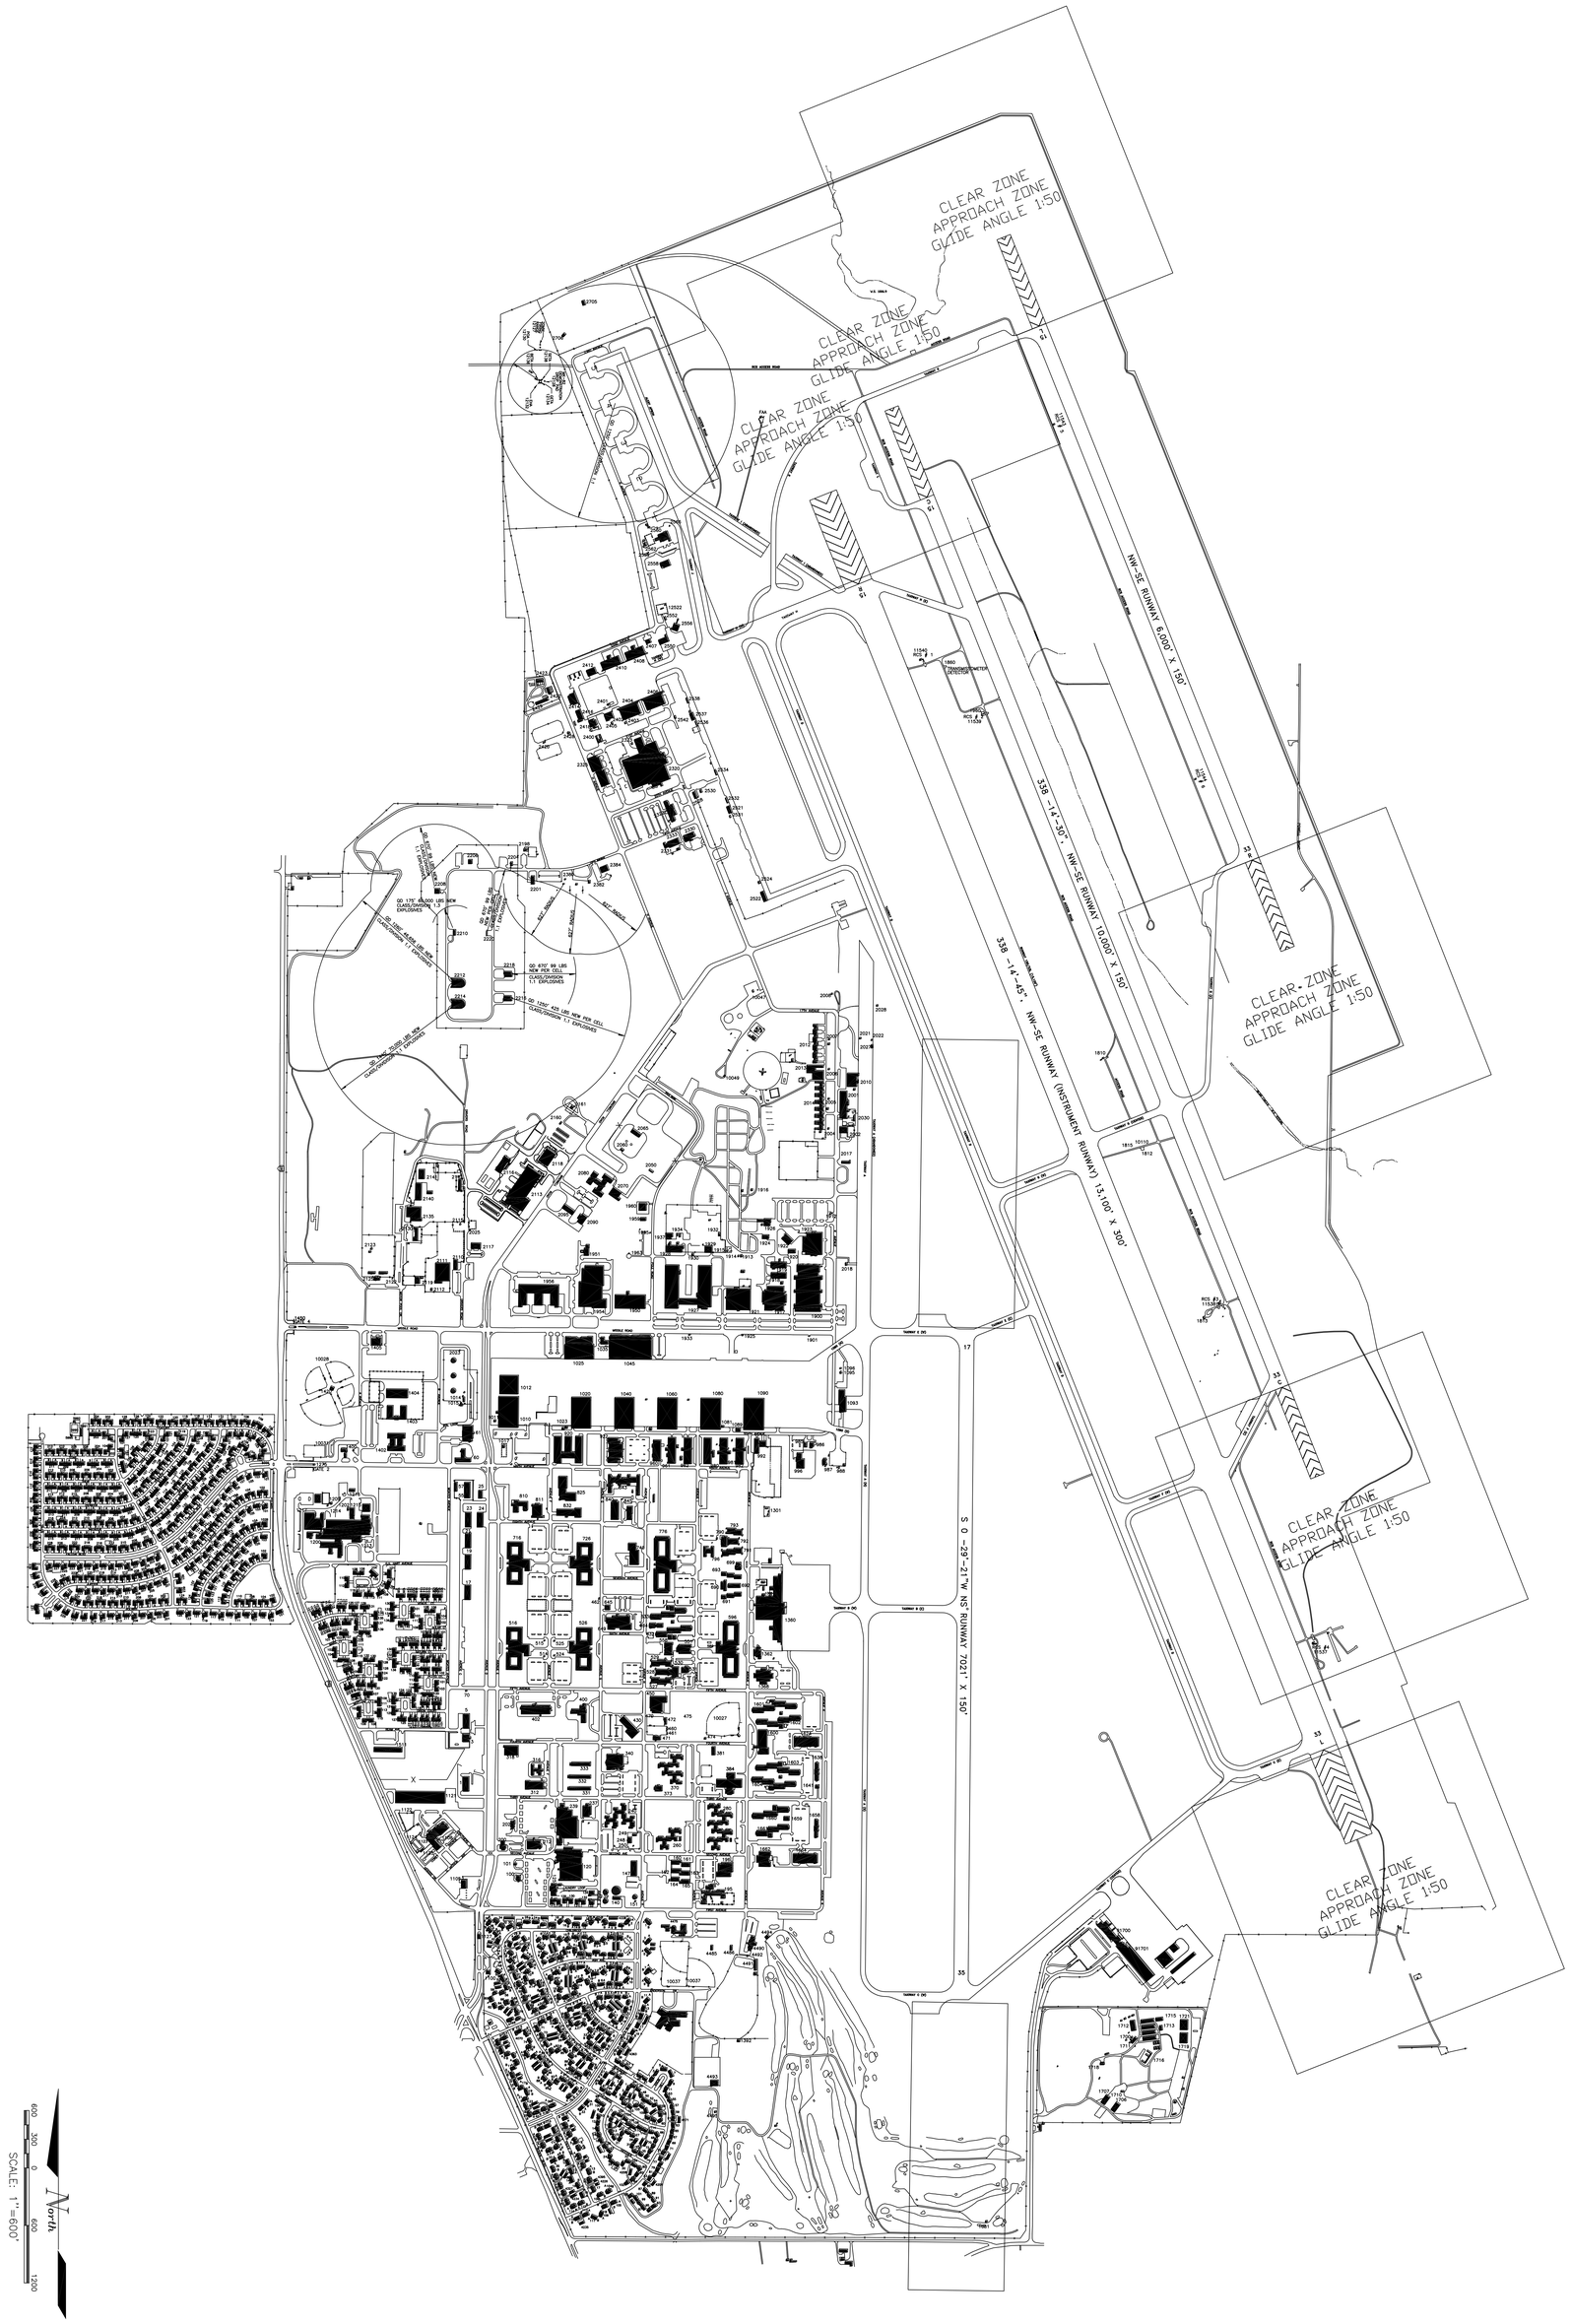

TAB reference number: C1

Sheet 1 of 1

AIR EDUCATION AND TRAINING COMMAND
BASE COMPREHENSIVE PLAN

BASE LAYOUT

82d CIVIL ENGINEER SQ
MAINTENANCE ENGINEERING
SHEPPARD AFB TX

DATUM INFORMATION
Vertical: NGVD 1929
Horizontal: Texas N. Central Zone, NAD 83
Topography by photogrammetric methods by Wilson & Company, Salina, KS, from aerial photos taken Oct 27, 1990 & March 5, 1994. Mapping accuracy based on 2' contour interval.

Drawn by: CAD/GIS Team	Drawing Information:	Plot Information:
Checked by: Chief, CAD/GIS Management	Drawing path: J:\BCP\1-600	Plot file name: C1.PLT
Submitted by: Chief, Base Development and Planning	Drawing file name: C1.DWG	Plot scale: 1" = 600'
Reviewed by: SSgt. Thomas W. Bosworth	Drawing file date: 31 Aug 98	Plot file date: 31 Aug 98

Symbol	Description	Date	Appr.
1	GENERAL UPDATES	990322	BOZ